ATTACHMENT 8

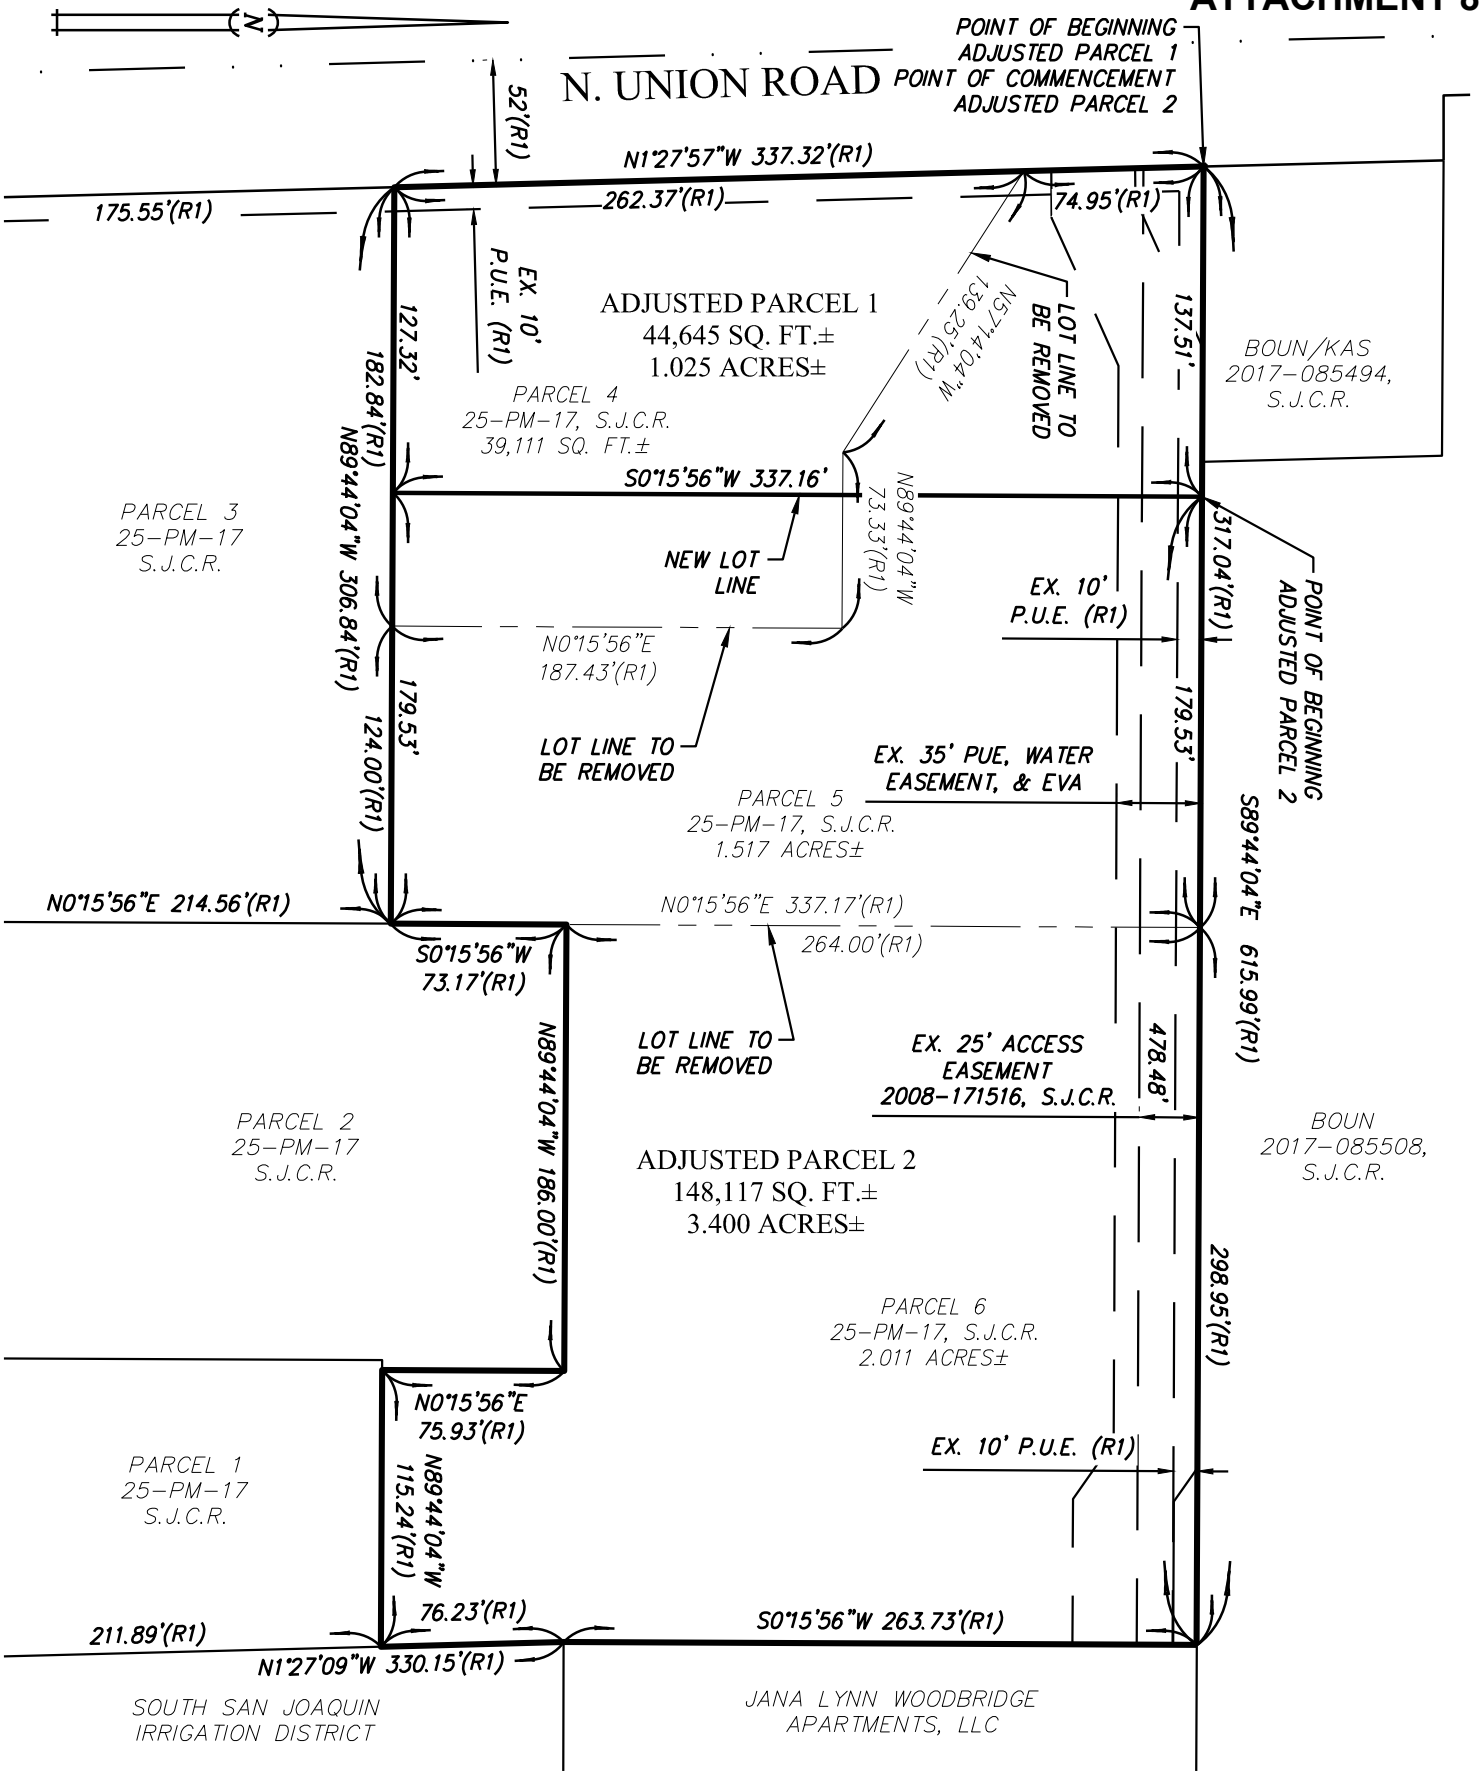

1 OF 1

HAWKINS & ASSOCIATES ENGINEERING, INC.
436 MITCHELL ROAD
MODESTO, CA. 95354
PH: (209) 575 - 4295
FX: (209) 578 - 4295

LLA EXHIBIT "C"

CALIFORNIA GOLD DEVELOPMENT CORP.

A.P.N. 197-240-040, 050, & 060

MANTECA, CALIFORNIA95336

BY:	RCS
CHK:	RHH
DATE:	1/21/26
SCALE:	1"=80'
JOB #:	3706.00
FILE:	SUR/LLA

N:\3706.00_TSC-Manteca\Dwgs\Survey\LLA\01_3706.00_LLA-8X11-EXB.dwg (01_LLA Exhibit) PLOTTED: 1-21-26 03:08:15 PM RSarwanoke